Cross section

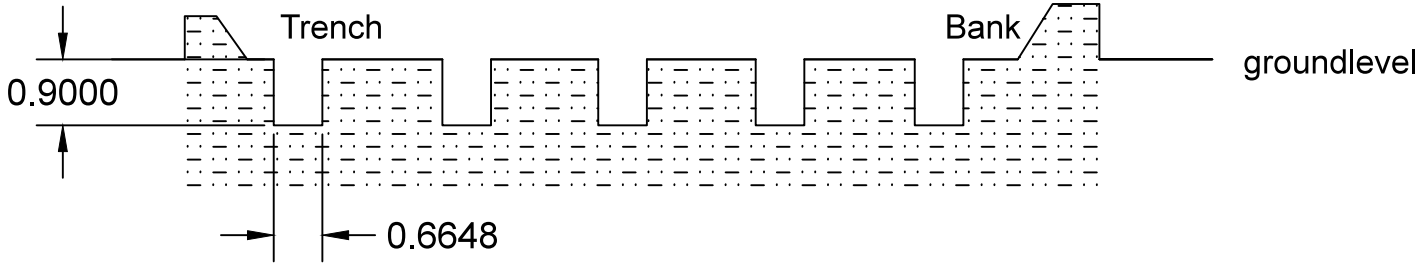

Plan

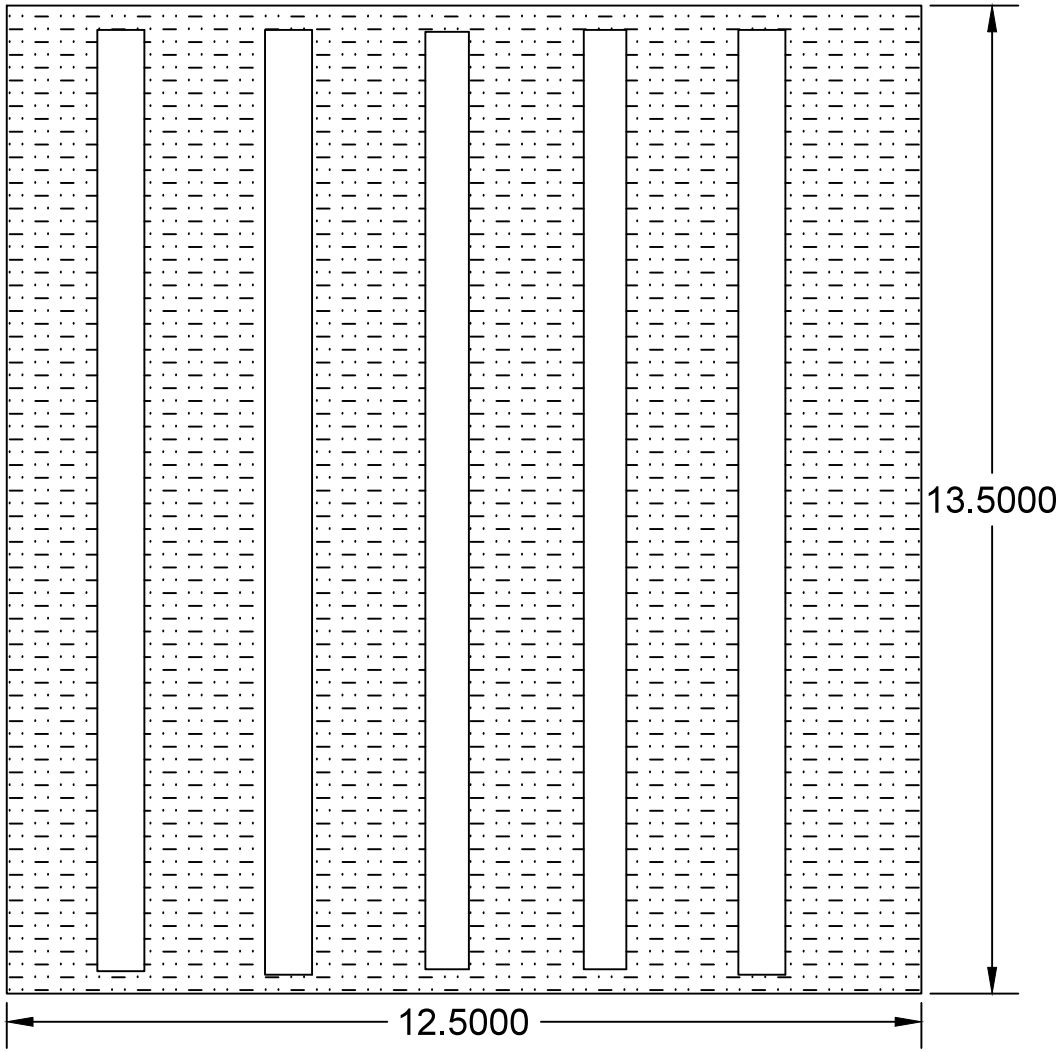

Site:
Yorkley Court Community Farm, Lydney, GL15 4TZ

Project: WIllow bed system for greywater filtration. 5 trenches, willow planted in rows between trenches. The size can accommodate X Liters of grey water / day. This allows for app. x people on site at any one time.

Drawing: Plan and cross section
As specified by xxxx

Scale: 1:100

Date: 2/11-14

Drg no: